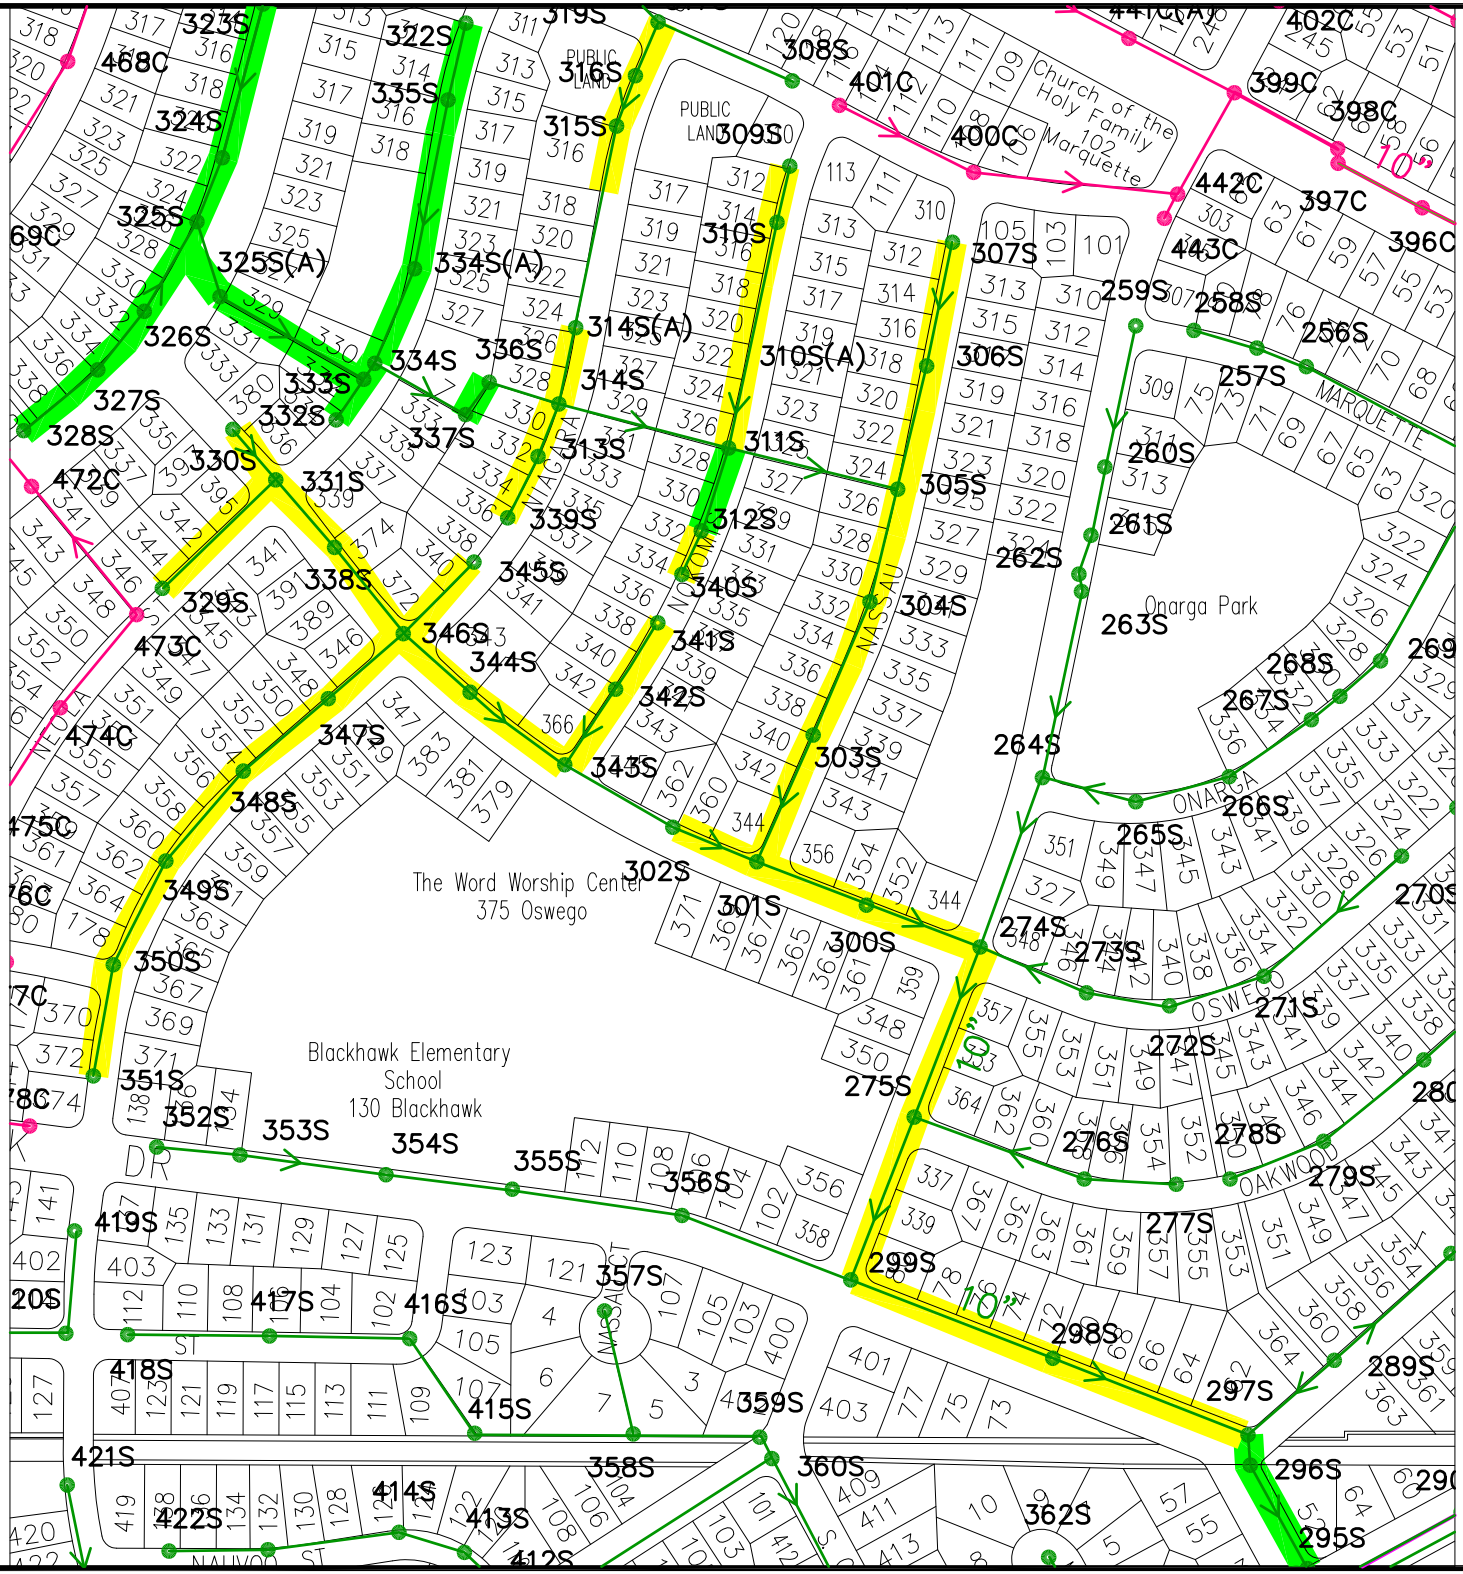

2019 SANITARY

SEWER LINING

CONTRACTED SEWER REHABILITATION

ADDITIONAL REQUESTED FOOTAGE

Park Forest

Live Grow Discover